ULB – Emergency Feed Building
UBP – Emergency Power and Chilled Water Supply
UTL – Diesel Oil Intermediate Storage Tank

PM – 23 ANEXO 1

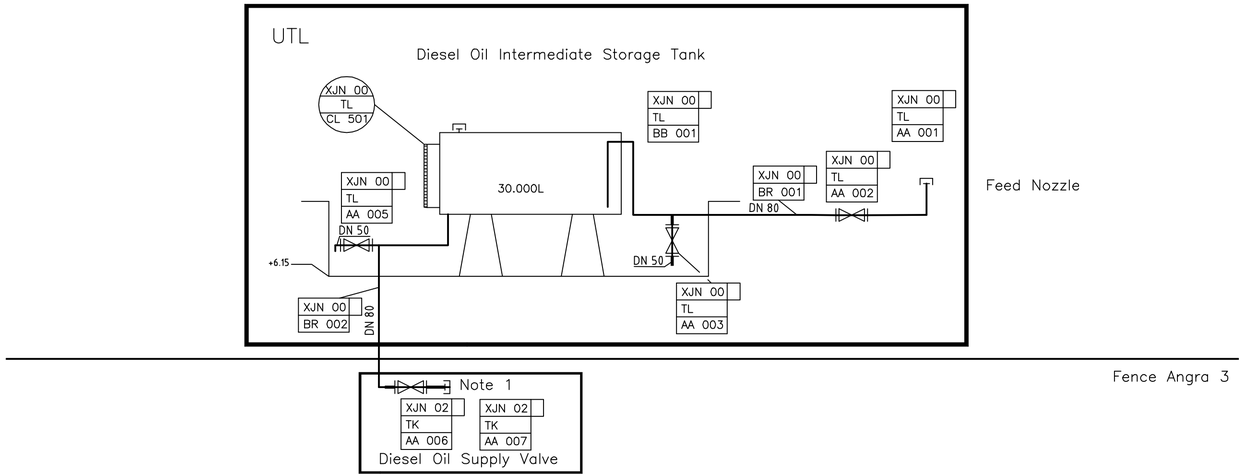

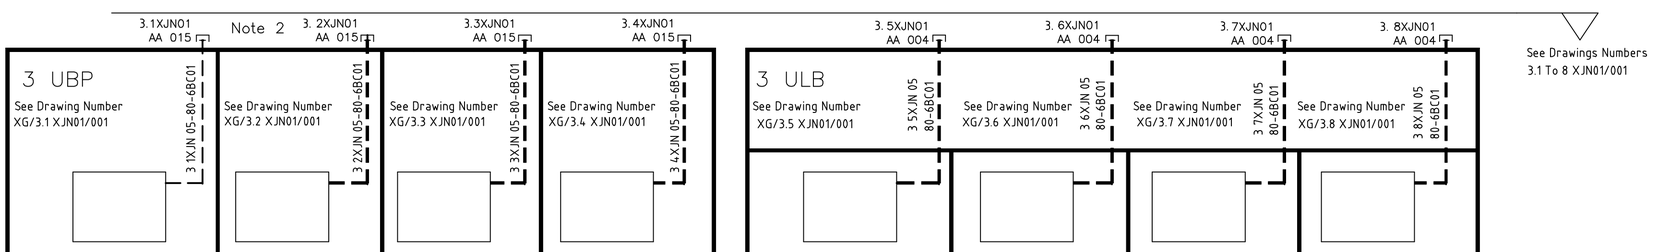

Notes:

1 – Hose conection for feeding transportable oil unit.

2 – Fueling unit to Emergency Diesel Generator fuel oil storage tanks (3.1 to 3.8 XJN)

PRELIMINAR

"Não é permitida a reprodução, total ou parcial deste documento, bem como seu uso, transmissão, ou informação do seu conteúdo, sem a autorização expressa da ELETRONUCLEAR. Violações desta proibição importarão no pagamento de indenizações por uso indevido. Todos os direitos são reservados mediante registro de patentes, de modelo de utilidade, ou de desenho industrial".

Copying of this document, and giving it to others and the use or communication of the contents thereof, are forbidden without express authority. Offenders are liable to the payment of damages. All rights are reserved in the event of the grant of a patent or the registration of a utility model or design.

REV. No.	LIBERADO PARA	DATA	LIB. POR	DESCRIÇÃO	FEITO / VISTO	APROV.
R6						
R5						
R4						
R3						
R2						
R1						
ORIG						

ELETROBRÁS TERMONUCLEAR S.A.

USINA NUCLEAR DE ANGRA UNIDADE 3

FUEL OIL INTERMEDIATE STORAGE SYSTEM

	DATA	NOME
FEITO	15/10/02	Ricardo
VISTO		
APROV.		

XG/3.9 XJN01/001

ESC.:

REV. 0